ELEVATION MATERIAL NOTES

1. — WALLS - (E.I.F.S.) EXTERIOR INSULATION FINISH SYSTEM
2. — CONTROL JOINT (INDICATED AS 'C' ON DRAWINGS) 3/4" X 3/4" CONSTRUCTION "V" JOINT IN E.I.F.S. (NOTE: THIS DETAIL TO BE USED AT JOINT WHERE E.I.F.S. THICKNESS DOES NOT CHANGE)
3. — 2" HIGH x 1 1/2" DEEP RUSTICATION JOINT
4. — NOT USED
5. — PREFINISHED ALUMINUM COLLECTOR HEAD / GUTTERS & DOWNSPOUT (BLACK, UNLESS OTHERWISE NOTED)
6. — HOLLOW METAL DOORS SEE SCHEDULE
7. — GLASS/ALUMINUM DOORS SEE SCHEDULE
8. — 4'-0" x 5'-0" WINDOW UNLESS NOTED OTHERWISE
9. — THRU-WALL HVAC UNIT- SEE MECH. -COLOR TO MATCH ADJACENT EIFS COLOR
10. — MECH. LOUVERS, SEE MECH. DWGS. FOR SIZE, ALSO REF. STRUCT. DWGS. FOR HEADER SIZE AND LOCATION. PAINT TO MATCH COLOR OF ADJACENT SURFACE
11. — EXPANSION JOINT IN EIFS (INDICATED AS 'EJ' ON DRAWINGS) SHEATHING WITH SEALANT & BACKER ROD, REFER DTLS. 4/A2.2, 5/A2.2, & 8/A2.2
12. — EXTERIOR LIGHTS - REFER TO ELECTRICAL
13. — NON-FUNCTIONAL DECORATIVE LOUVER TO MATCH THRU-WALL HVAC LOUVER

E.I.F.S. COLOR

MATCH EIFS COLOR TO THE FOLLOWING BENJAMIN MOORE COLORS

A	— WHITE HERON	OC-57
B	— WHITE SAND	OC-10
C	— PROVIDENCE OLIVE	HC-86
D	— LOG CABIN	8M2163-10
G	— VALLEY FORGE TAN	AC-35
H	— ANCHOR GRAY	2126-30

E.I.F.S. THICKNESS

1. = 3" THICK E.I.F.S.
2. = 4" THICK E.I.F.S.
3. = 5-1/2" THICK E.I.F.S.
4. = 6-1/2" THICK E.I.F.S.

NOTES:

1. COLOR OF FASCIA, AND SOFFIT TO MATCH EIFS COLOR "A"
2. CONDUCTOR HEADS SHALL BE SEAMLESS & PREFINISHED TO MATCH ADJOINING BUILDING SURFACE.
3. ALL SHUTTERS COLOR TO MATCH PERFECT SHUTTERS WO # 2 BLACK STRAIGHT LS
5. BRACKET COLOR TO MATCH BENJAMIN MOORE COLOR: WHITE HERON OC-57

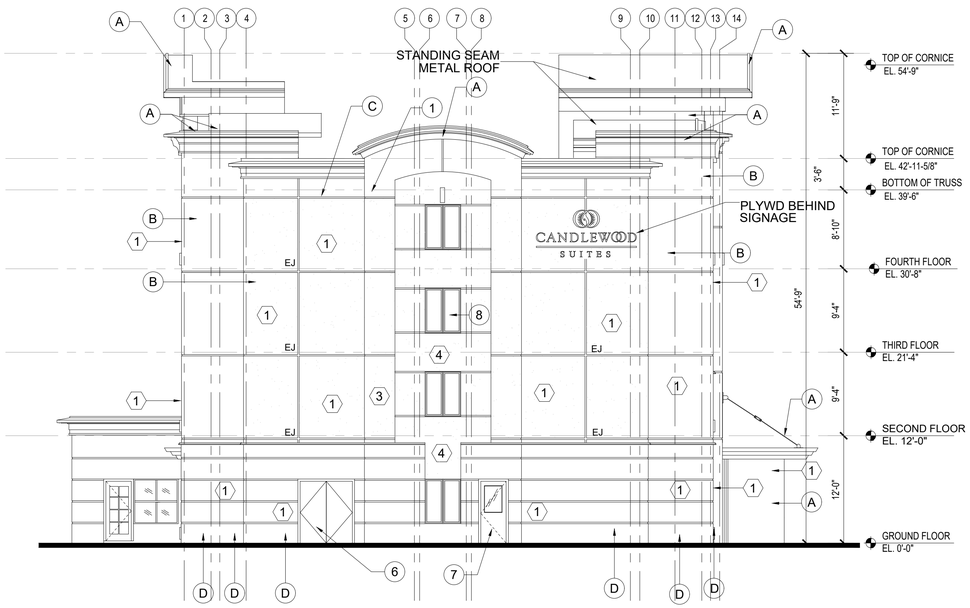

2 A502 LEFT (ROAD) SIDE ELEVATION

SCALE: 1/8" = 1'-0"

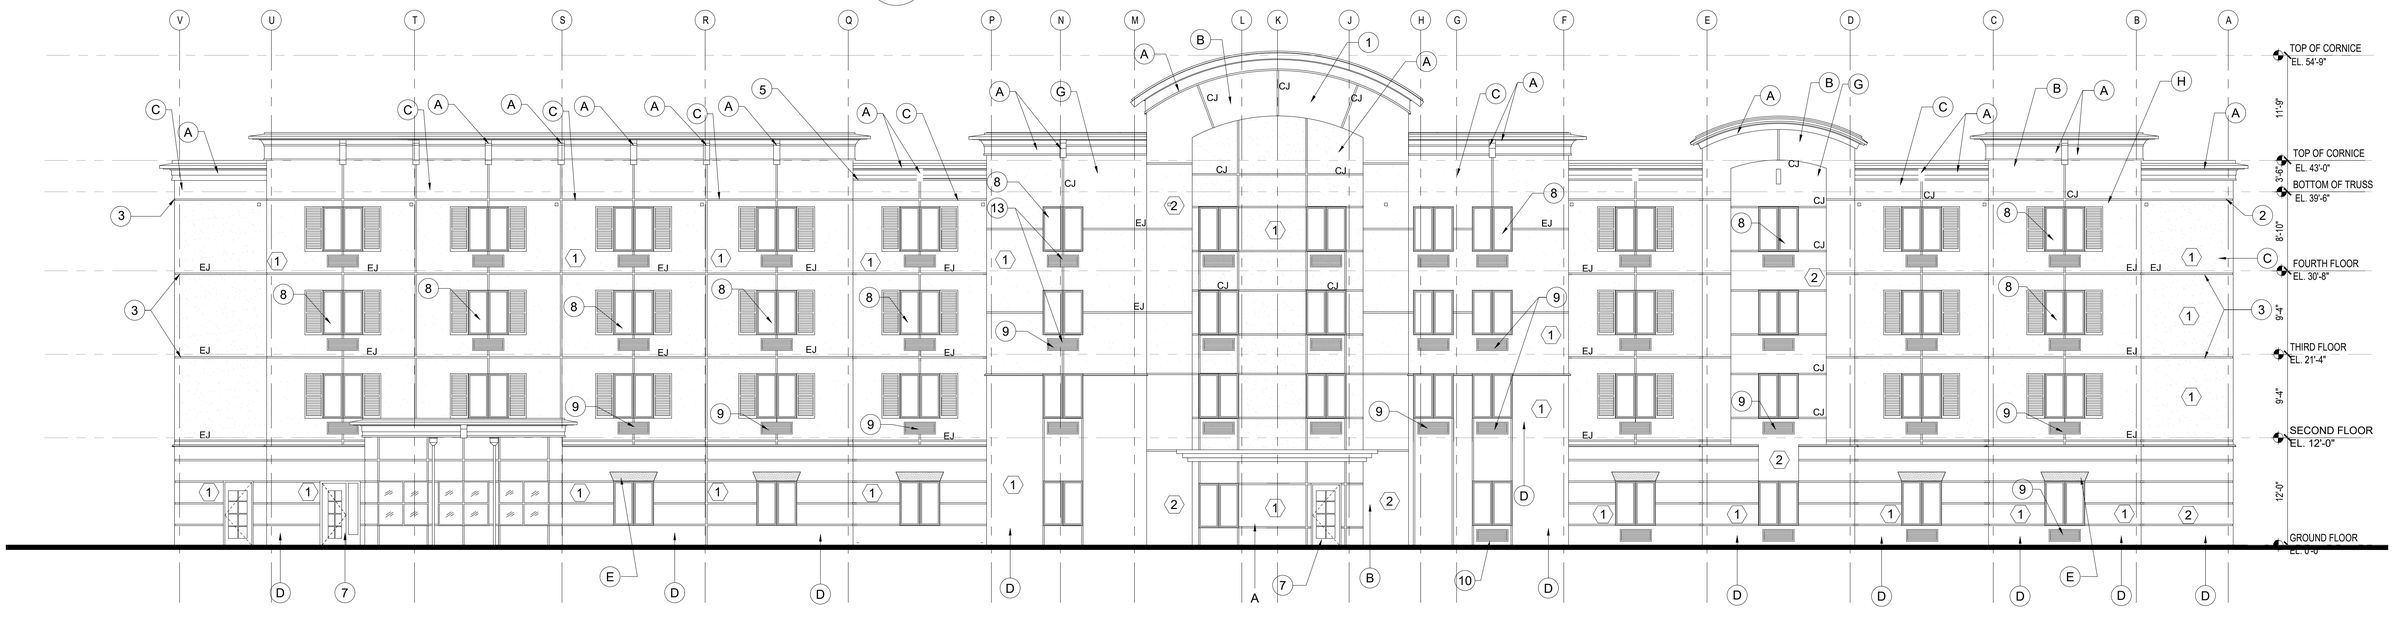

1 A502 REAR ELEVATION

SCALE: 1/8" = 1'-0"

NITIN KULKARNI
AIA NCARB
DESIGN ENCLAVE CONSULTANTS LLC
5340 AVERY GREEN DR
GLEN ALLEN VA 23059
(804) 514-2455
(804) 200-4085

CANDLEWOOD SUITES

AT DUMFRIES VA
FOR AWANA HOTELS LLC.

DATE	ISSUE/REVISION
8-15-2016	IHG FRANCHISE REVIEW SET
8-26-2016	COUNTY PERMIT SET

SHEET TITLE: BUILDING ELEVATIONS

DATE: 8-26-2016

SHEET NO. A-502

CANDELWOOD-DUMFRIES-VA-501-ELEV